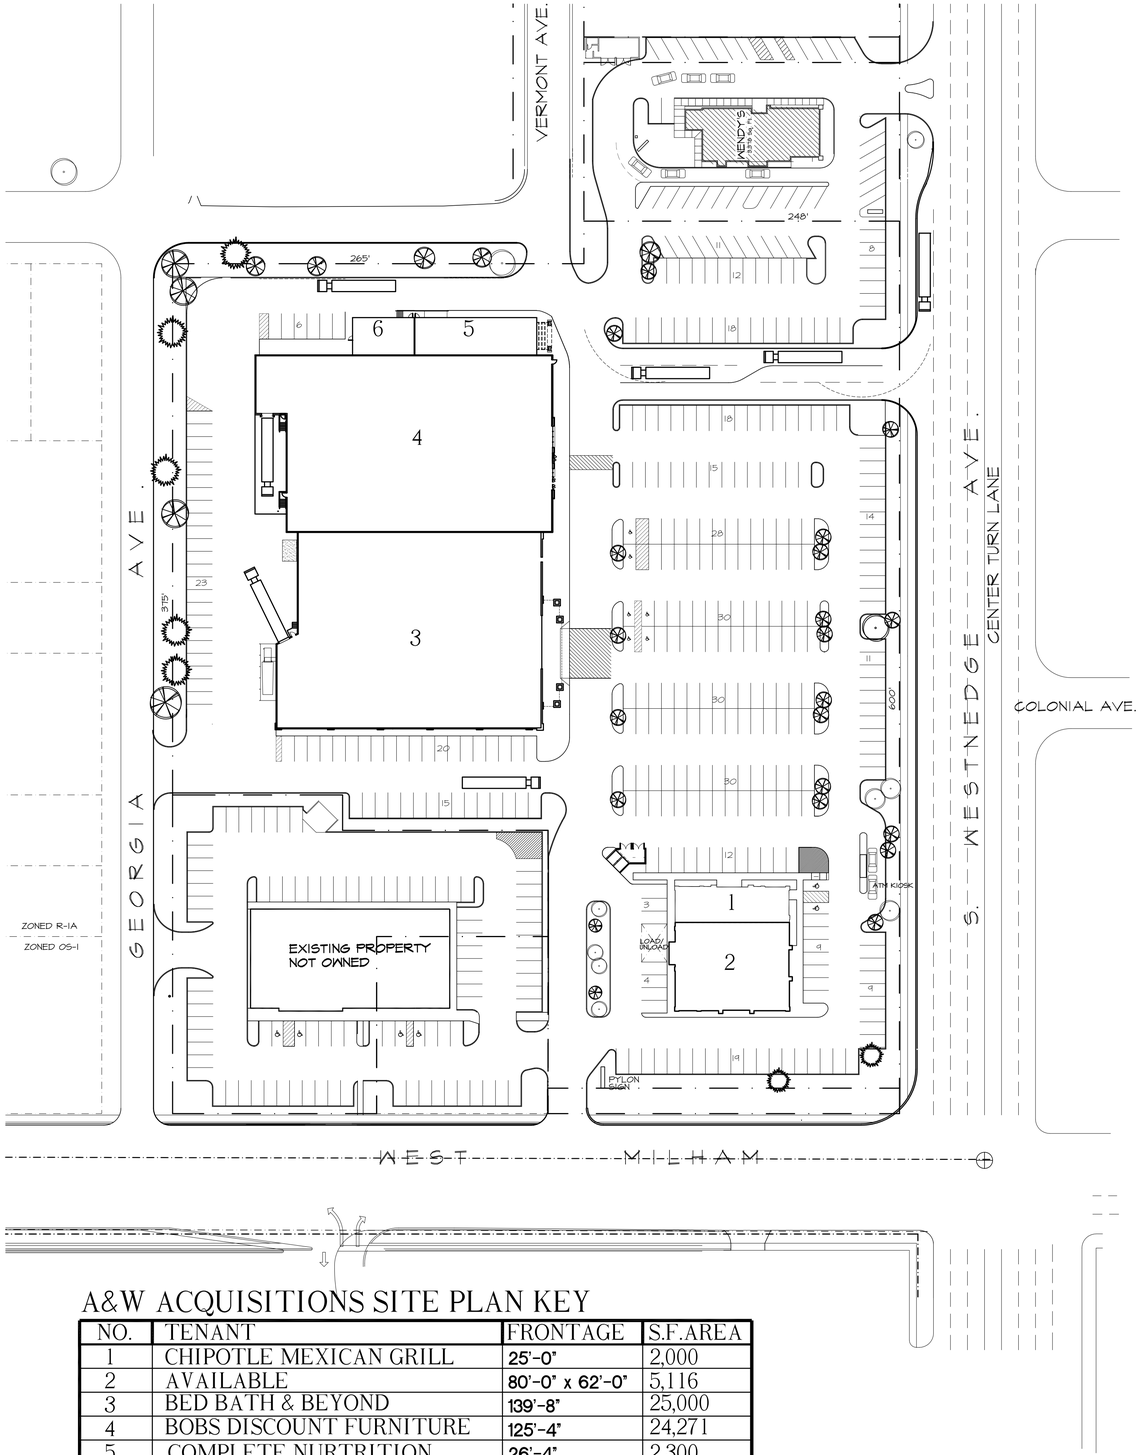


## A&W ACQUISITIONS SITE PLAN KEY

| NO. | TENANT | FRONTAGE | S.F.AREA |
|---|---|---|---|
| 1 | CHIPOTLE MEXICAN GRILL | 25'-0" | 2,000 |
| 2 | AVAILABLE | 80'-0" x 62'-0" | 5,116 |
| 3 | BED BATH & BEYOND | 139'-8" | 25,000 |
| 4 | BOBS DISCOUNT FURNITURE | 125'-4" | 24,271 |
| 5 | COMPLETE NURTRITION | 26'-4" | 2,300 |
| 6 | STUDIO G | 44'-0" | 1,100 |

NORTH

OVERALL SITE PLAN
SCALE: N.T.S.

# A & W ACQUISITIONS
# OVERALL SITE PLAN
# SOUTH WESTNEDGE AND WEST MILHAM
# PORTAGE, MICHIGAN

THE GENERAL CONTRACTOR AND/OR ALL SUB-CONTRACTORS WORKING FROM THESE PLANS ARE SPECIFICALLY ARE NOT TO SCALE DIMENSIONS BUT IS TO STRICTLY THE DIMENSIONS AS SHOWN OR NOTED HEREON. ANY DISCREPANCIES OR OMISSIONS ARE TO BE REPORTED IMMEDIATELY TO THE ARCHITECT BEFORE ANY WORK IS STARTED. ALL DRAWINGS, SPECIFICATIONS AND COPIES THEREOF FURNISHED BY THE ARCHITECT ARE AND SHALL REMAIN THE PROPERTY OF THE ARCHITECT. THEY ARE NOT TO BE USED BY THE OWNER OR OTHERS ON EXTENSIONS OF THE PROJECT OR ANY OTHER PROJECT WITHOUT THE WRITTEN AGREEMENT OF THE ARCHITECT. THEY ARE NOT TO BE ASSIGNED TO ANY THIRD PARTY WITHOUT THE WRITTEN CONSENT OF THE ARCHITECT. ALL COMMON LAW COPYRIGHTS AND OTHER PROPERTY RIGHTS ARE RESERVED BY THE ARCHITECT.

MEYER C. WEINER CO.
700 MALL DRIVE
PORTAGE, MICHIGAN
49002
PHONE 269.323.2441
FAX 269.323.3262

DEVELOPERS BUILDERS
SINCE 1948

REVISIONS:

DATE:

PROJECT:

SD1.0